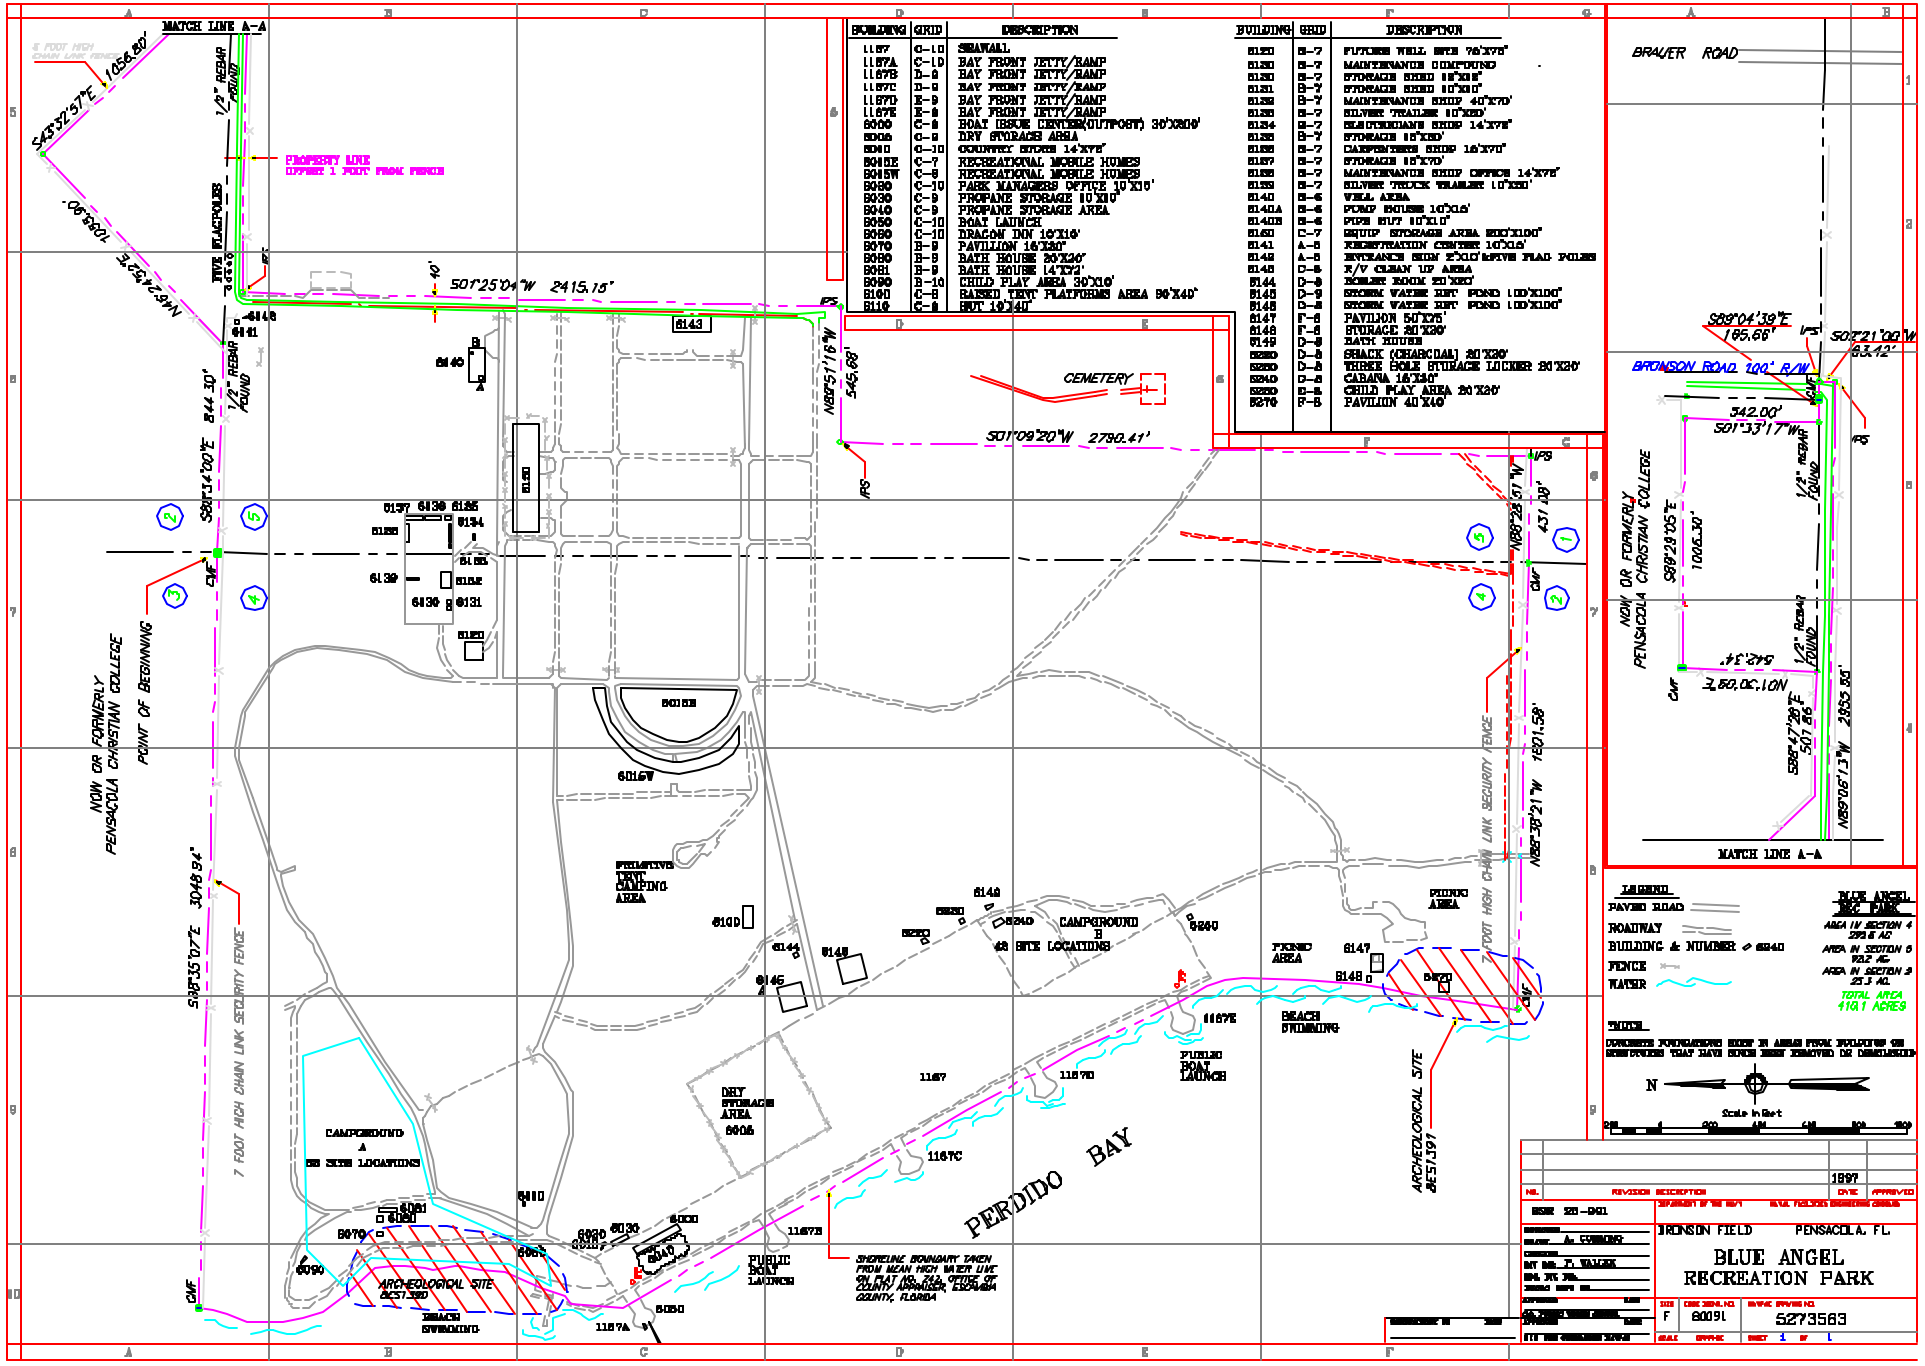

BUILDING	GRID	DESCRIPTION
1167	C-10	SEAWALL
1167A	C-10	BAY FRONT JETTY/RAMP
1167B	D-9	BAY FRONT JETTY/RAMP
1167C	D-9	BAY FRONT JETTY/RAMP
1167D	E-9	BAY FRONT JETTY/RAMP
1167E	E-9	BAY FRONT JETTY/RAMP
6000	C-9	BOAT ISSUE CENTER(OUTPOST) 30'X200'
6005	C-9	DRY STORAGE AREA
6010	C-10	COUNTRY STORE 14'X75'
6015E	C-7	RECREATIONAL MOBILE HOMES
6015W	C-8	RECREATIONAL MOBILE HOMES
6020	C-10	PARK MANAGERS OFFICE 10'X10'
6030	C-9	PROPANE STORAGE 10'X10'
6040	C-9	PROPANE STORAGE AREA
6050	C-10	BOAT LAUNCH
6060	C-10	DRAGON INN 10'X10'
6070	B-9	PAVILION 16'X20'
6080	B-9	BATH HOUSE 20'X20'
6081	B-9	BATH HOUSE 14'X72'
6090	B-10	CHILD PLAY AREA 30'X10'
6100	C-8	RAISED TENT PLATFORMS AREA 90'X40'
6110	C-8	HUT 10'X40'

BUILDING	GRID	DESCRIPTION
6120	B-7	FUTURE WELL SITE 76'X75'
6130	B-7	MAINTENANCE COMPOUND
6130	B-7	STORAGE SHED 18'X18'
6131	B-7	STORAGE SHED 10'X10'
6132	B-7	MAINTENANCE SHOP 40'X70'
6133	B-7	SILVER TRAILER 10'X20'
6134	B-7	ELECTRICIANS SHOP 14'X75'
6135	B-7	STORAGE 18'X20'
6136	B-7	CARPENTERS SHOP 16'X70'
6137	B-7	STORAGE 18'X70'
6138	B-7	MAINTENANCE SHOP OFFICE 14'X75'
6139	B-7	SILVER TRUCK TRAILER 10'X20'
6140	B-6	WELL AREA
6140A	B-6	PUMP HOUSE 10'X16'
6140B	B-6	PIPE HUT 10'X10'
6140	C-7	EQUIP STORAGE AREA 200'X100'
6141	A-5	REGISTRATION CENTER 10'X16'
6142	A-5	ENTRANCE SIGN 2'X10' FIVE FLAG POLES
6143	D-8	R/V CLEAN UP AREA
6144	D-9	BOILER ROOM 20'X20'
6145	D-9	STORM WATER RET POND 100'X100'
6146	D-8	STORM WATER RET POND 100'X100'
6147	F-6	PAVILION 50'X75'
6148	F-6	STORAGE 20'X20'
6149	D-8	BATH HOUSE
6250	D-8	SHACK (CHARCOAL) 20'X20'
6260	D-8	THREE HOLE STORAGE LOCKER 20'X20'
6240	D-8	CABANA 16'X30'
6250	D-8	CHILD PLAY AREA 20'X20'
6270	F-8	PAVILION 40'X40'