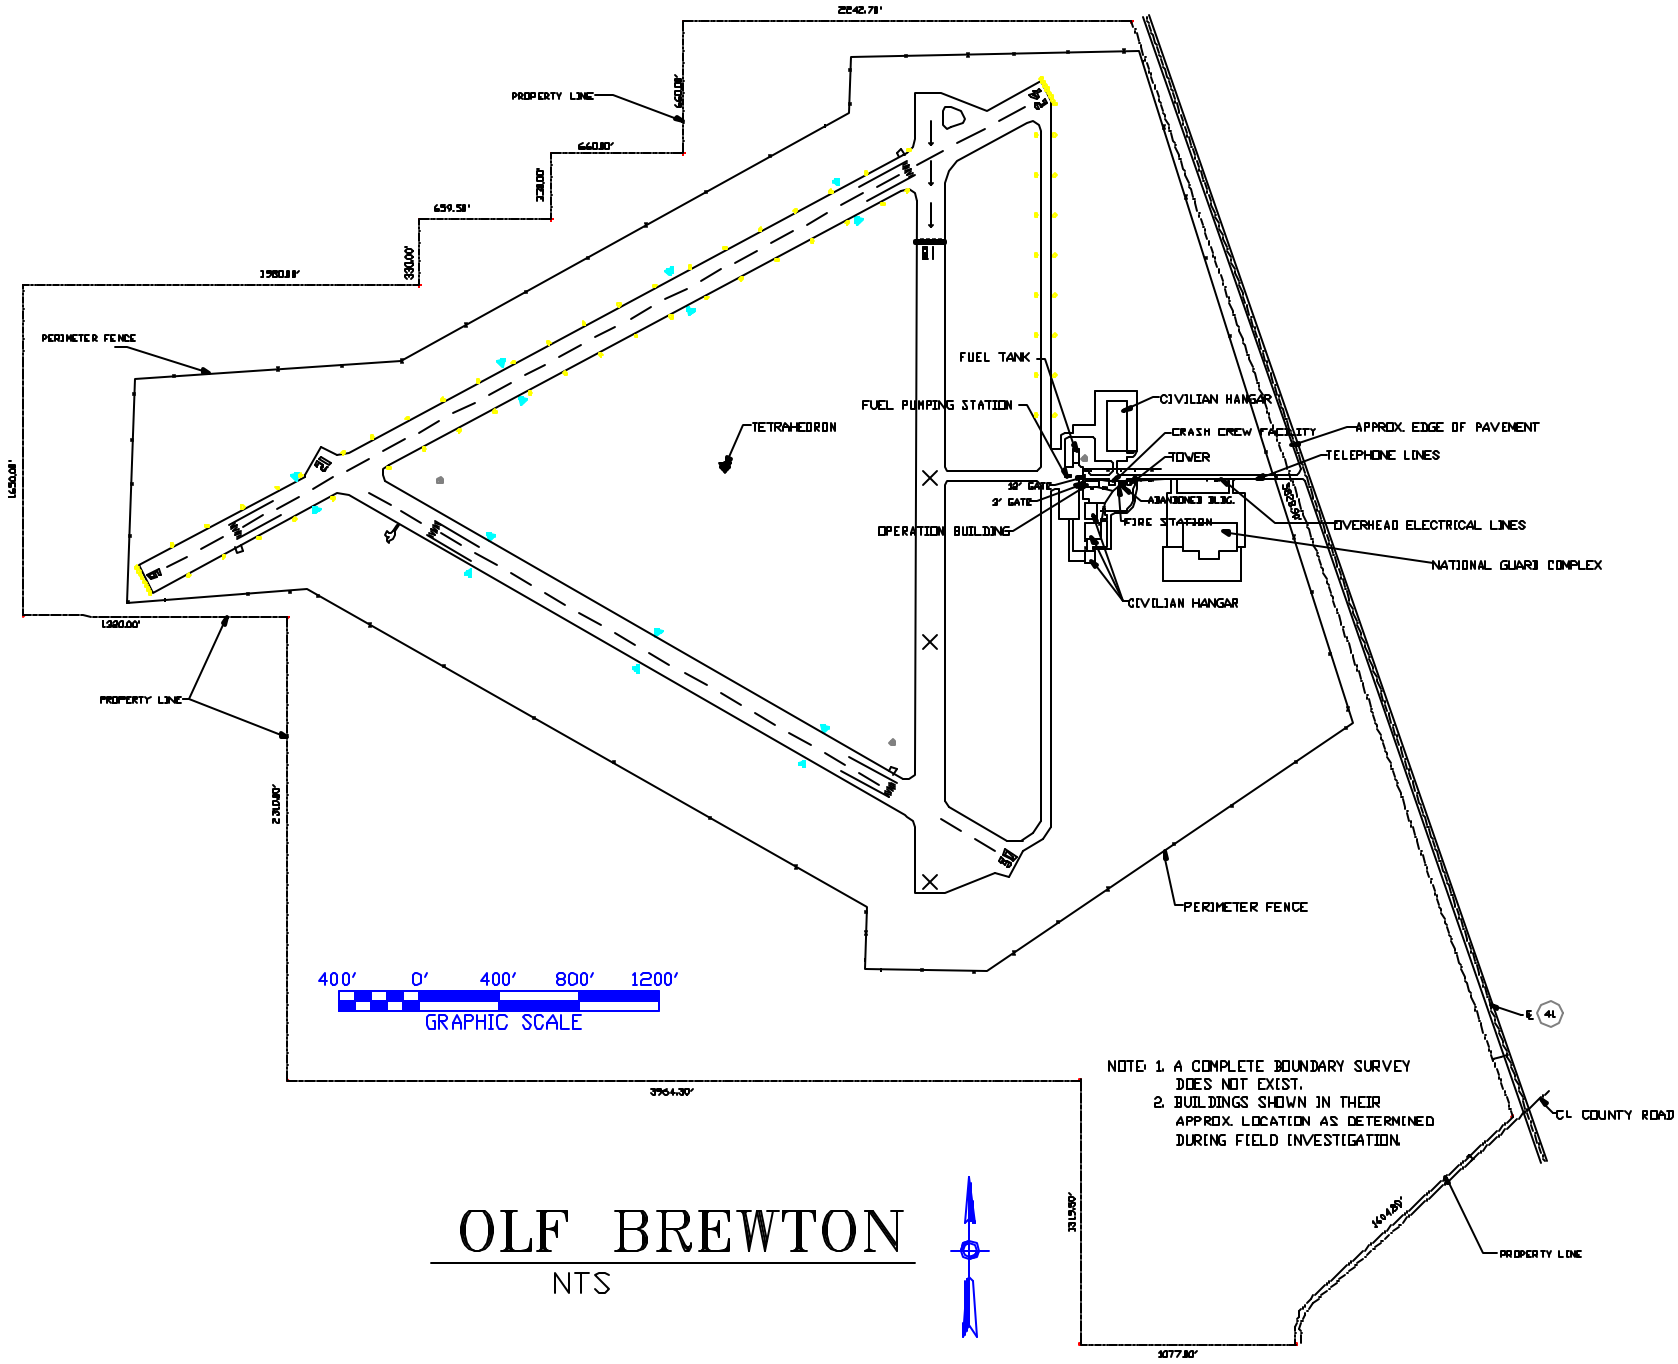

NOTE: 1. A COMPLETE BOUNDARY SURVEY DOES NOT EXIST.
2. BUILDINGS SHOWN IN THEIR APPROX. LOCATION AS DETERMINED DURING FIELD INVESTIGATION.

OLF BREWTON

NTS